DATE	REVISION	REVISED BY	L.S. NO.
2017	Major Subd. Timber Road Tract	J.D. BERGLER	37181

ADJOINS SHEET NO.14.03

ADJOINS SHEET NO.16.02

ADJOINS SHEET NO. 19.05

ADJOINS SHEET NO. 17 & 17.04

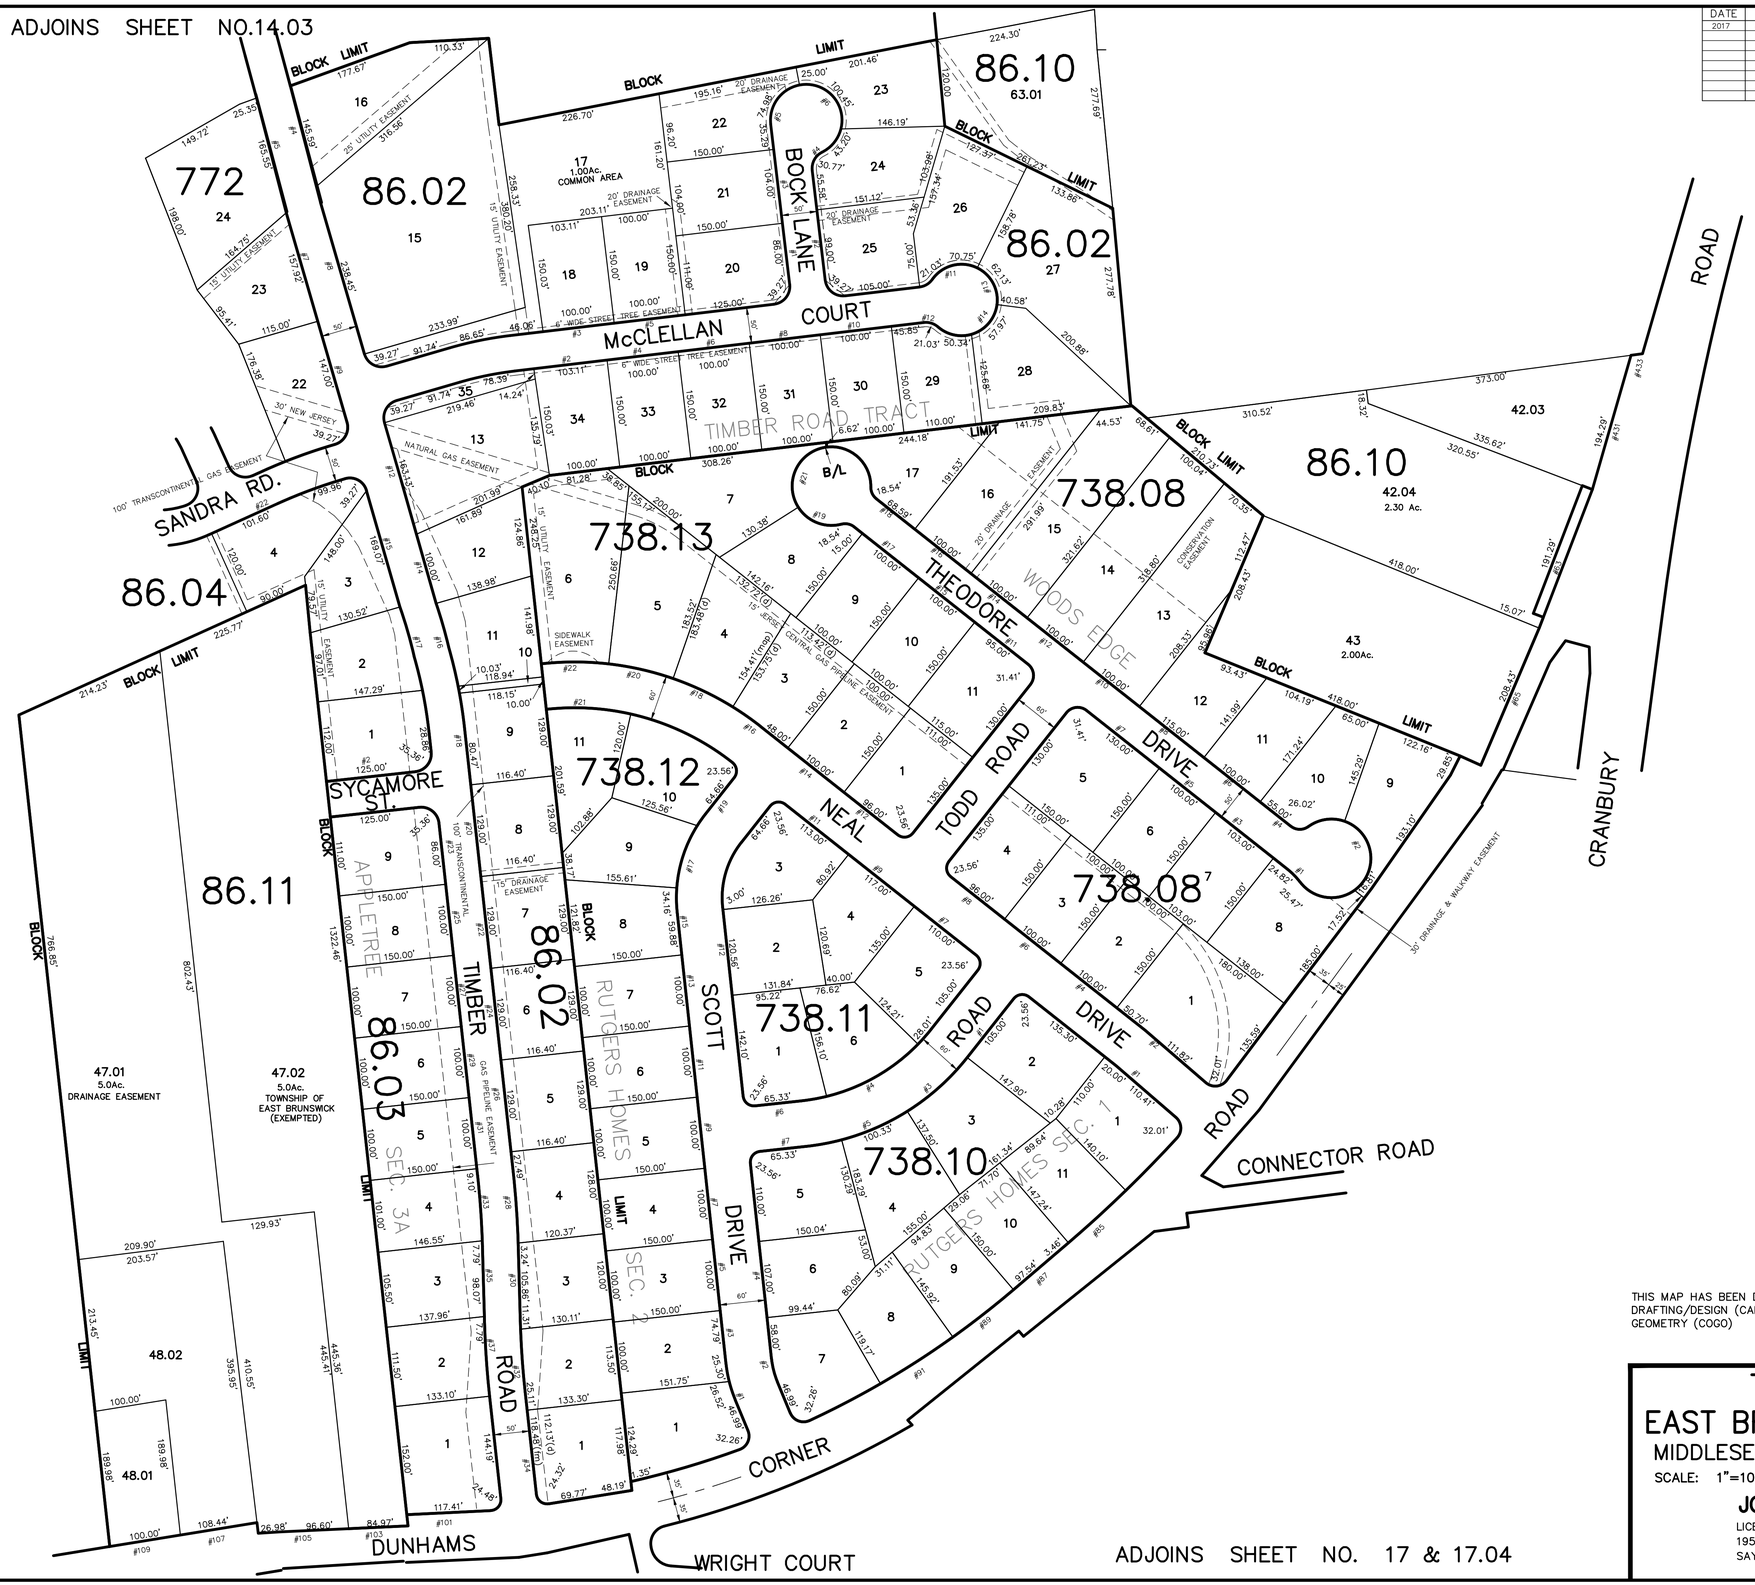

THIS MAP HAS BEEN DRAWN USING COMPUTER AIDED DRAFTING/DESIGN (CAD/D) AND COORDINATE GEOMETRY (COGO)

TAX MAP
EAST BRUNSWICK TOWNSHIP
MIDDLESEX COUNTY , NEW JERSEY

SCALE: 1"=100' DATE :5-1-2003

JOHN D. BERGLER
LICENSED LAND SURVEYOR No. 37181
195 WASHINGTON ROAD
SAYREVILLE, NEW JERSEY