DATE	REVISION	REVISED BY	L.S. NO.
2016	B 88.02 L 35.01	J.D. BERGLER	37181

ADJOINS SHEET NO. 19

ADJOINS SHEET NO. 20.05

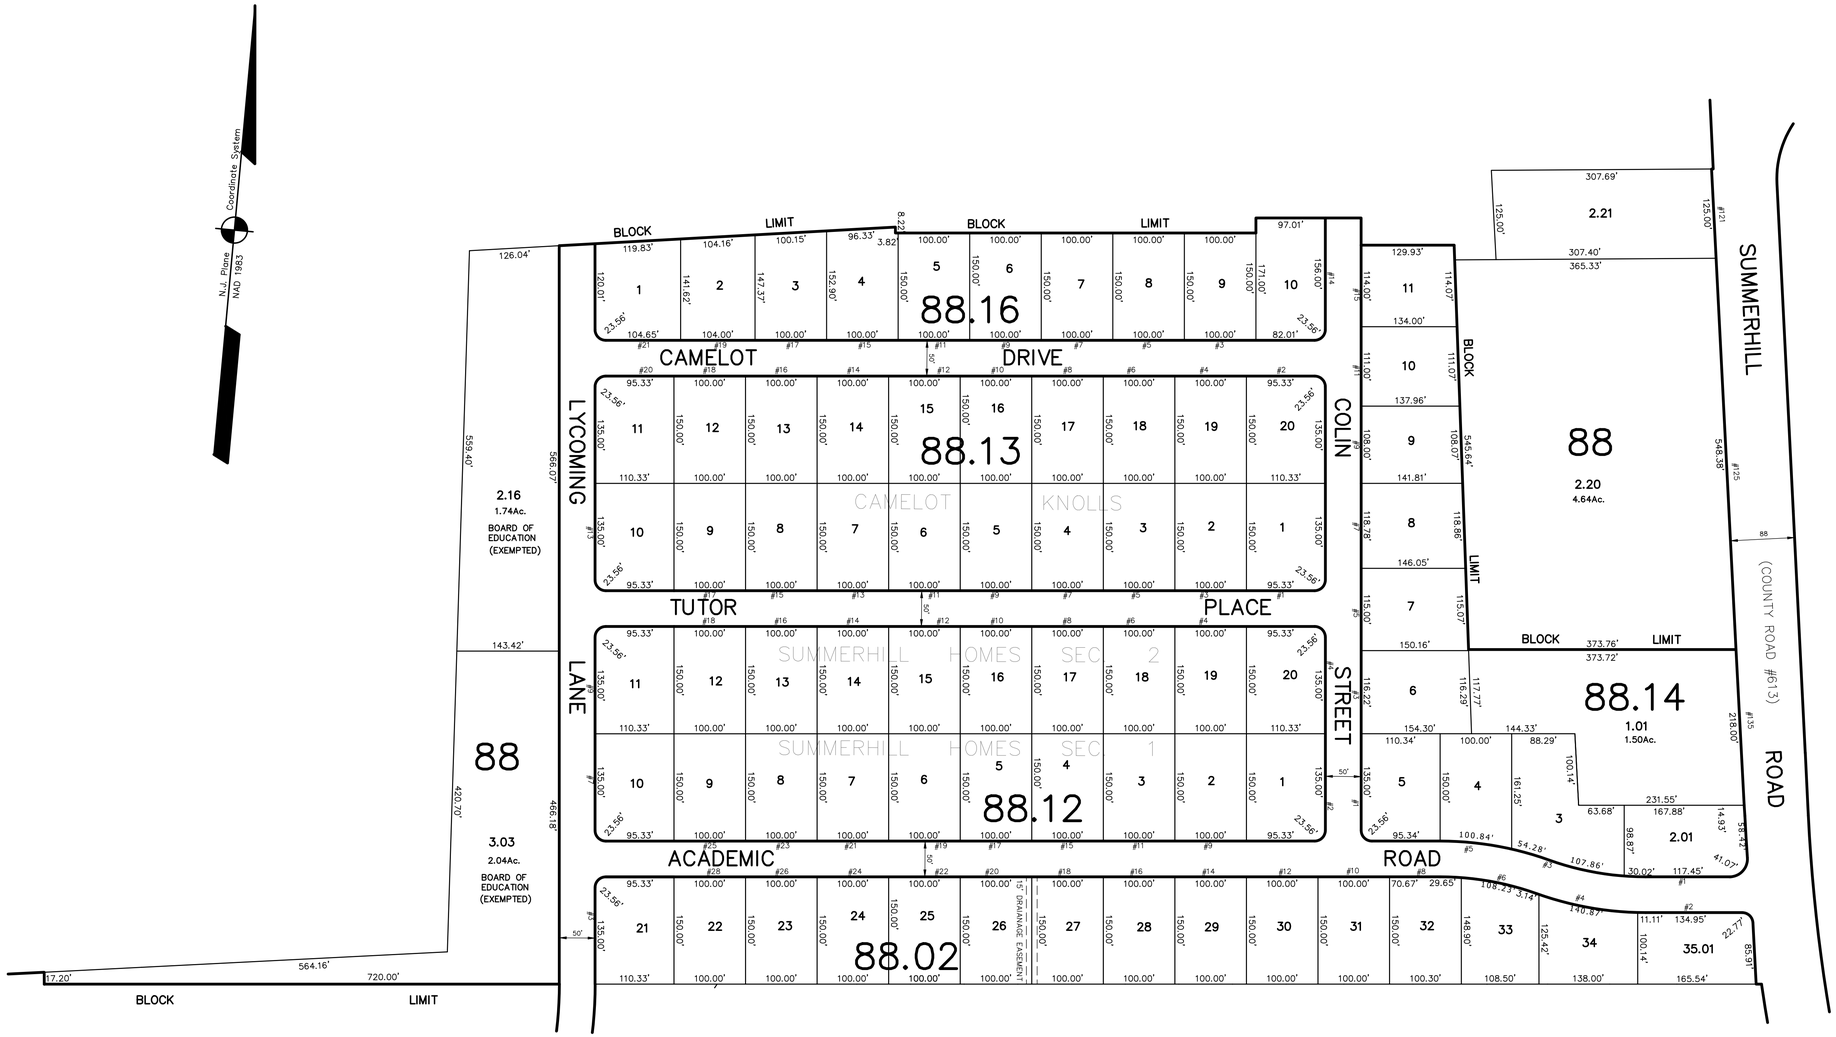

ADJOINS SHEET NO. 19.02

THIS MAP HAS BEEN DRAWN USING COMPUTER AIDED DRAFTING/DESIGN (CAD/D) AND COORDINATE GEOMETRY (COGO)

NEW JERSEY DEPARTMENT OF THE TREASURY
DIVISION OF TAXATION
PROPERTY ADMINISTRATION
APPROVED AS A TAX MAP PURSUANT TO THE AUTHORITY OF N.J.S.A. 54:1-35 & 54:26-1
FOR THE DIRECTOR, DIVISION OF TAXATION
James D. Colt C.T.A.
JAMES D. COLT, CHIEF, LOCAL ASSESSMENT COMPLIANCE
Santo C. DeDonato C.T.A.
SANTO C. DEDONATO, SUPERVISING FIELD REPRESENTATIVE
DATE DEC 20 2004 SERIAL NO. 852

TAX MAP
EAST BRUNSWICK TOWNSHIP
MIDDLESEX COUNTY , NEW JERSEY

SCALE: 1"= 100' DATE :5-1-2003

JOHN D. BERGLER
LICENSED LAND SURVEYOR No. 37181
195 WASHINGTON ROAD
SAYREVILLE, NEW JERSEY