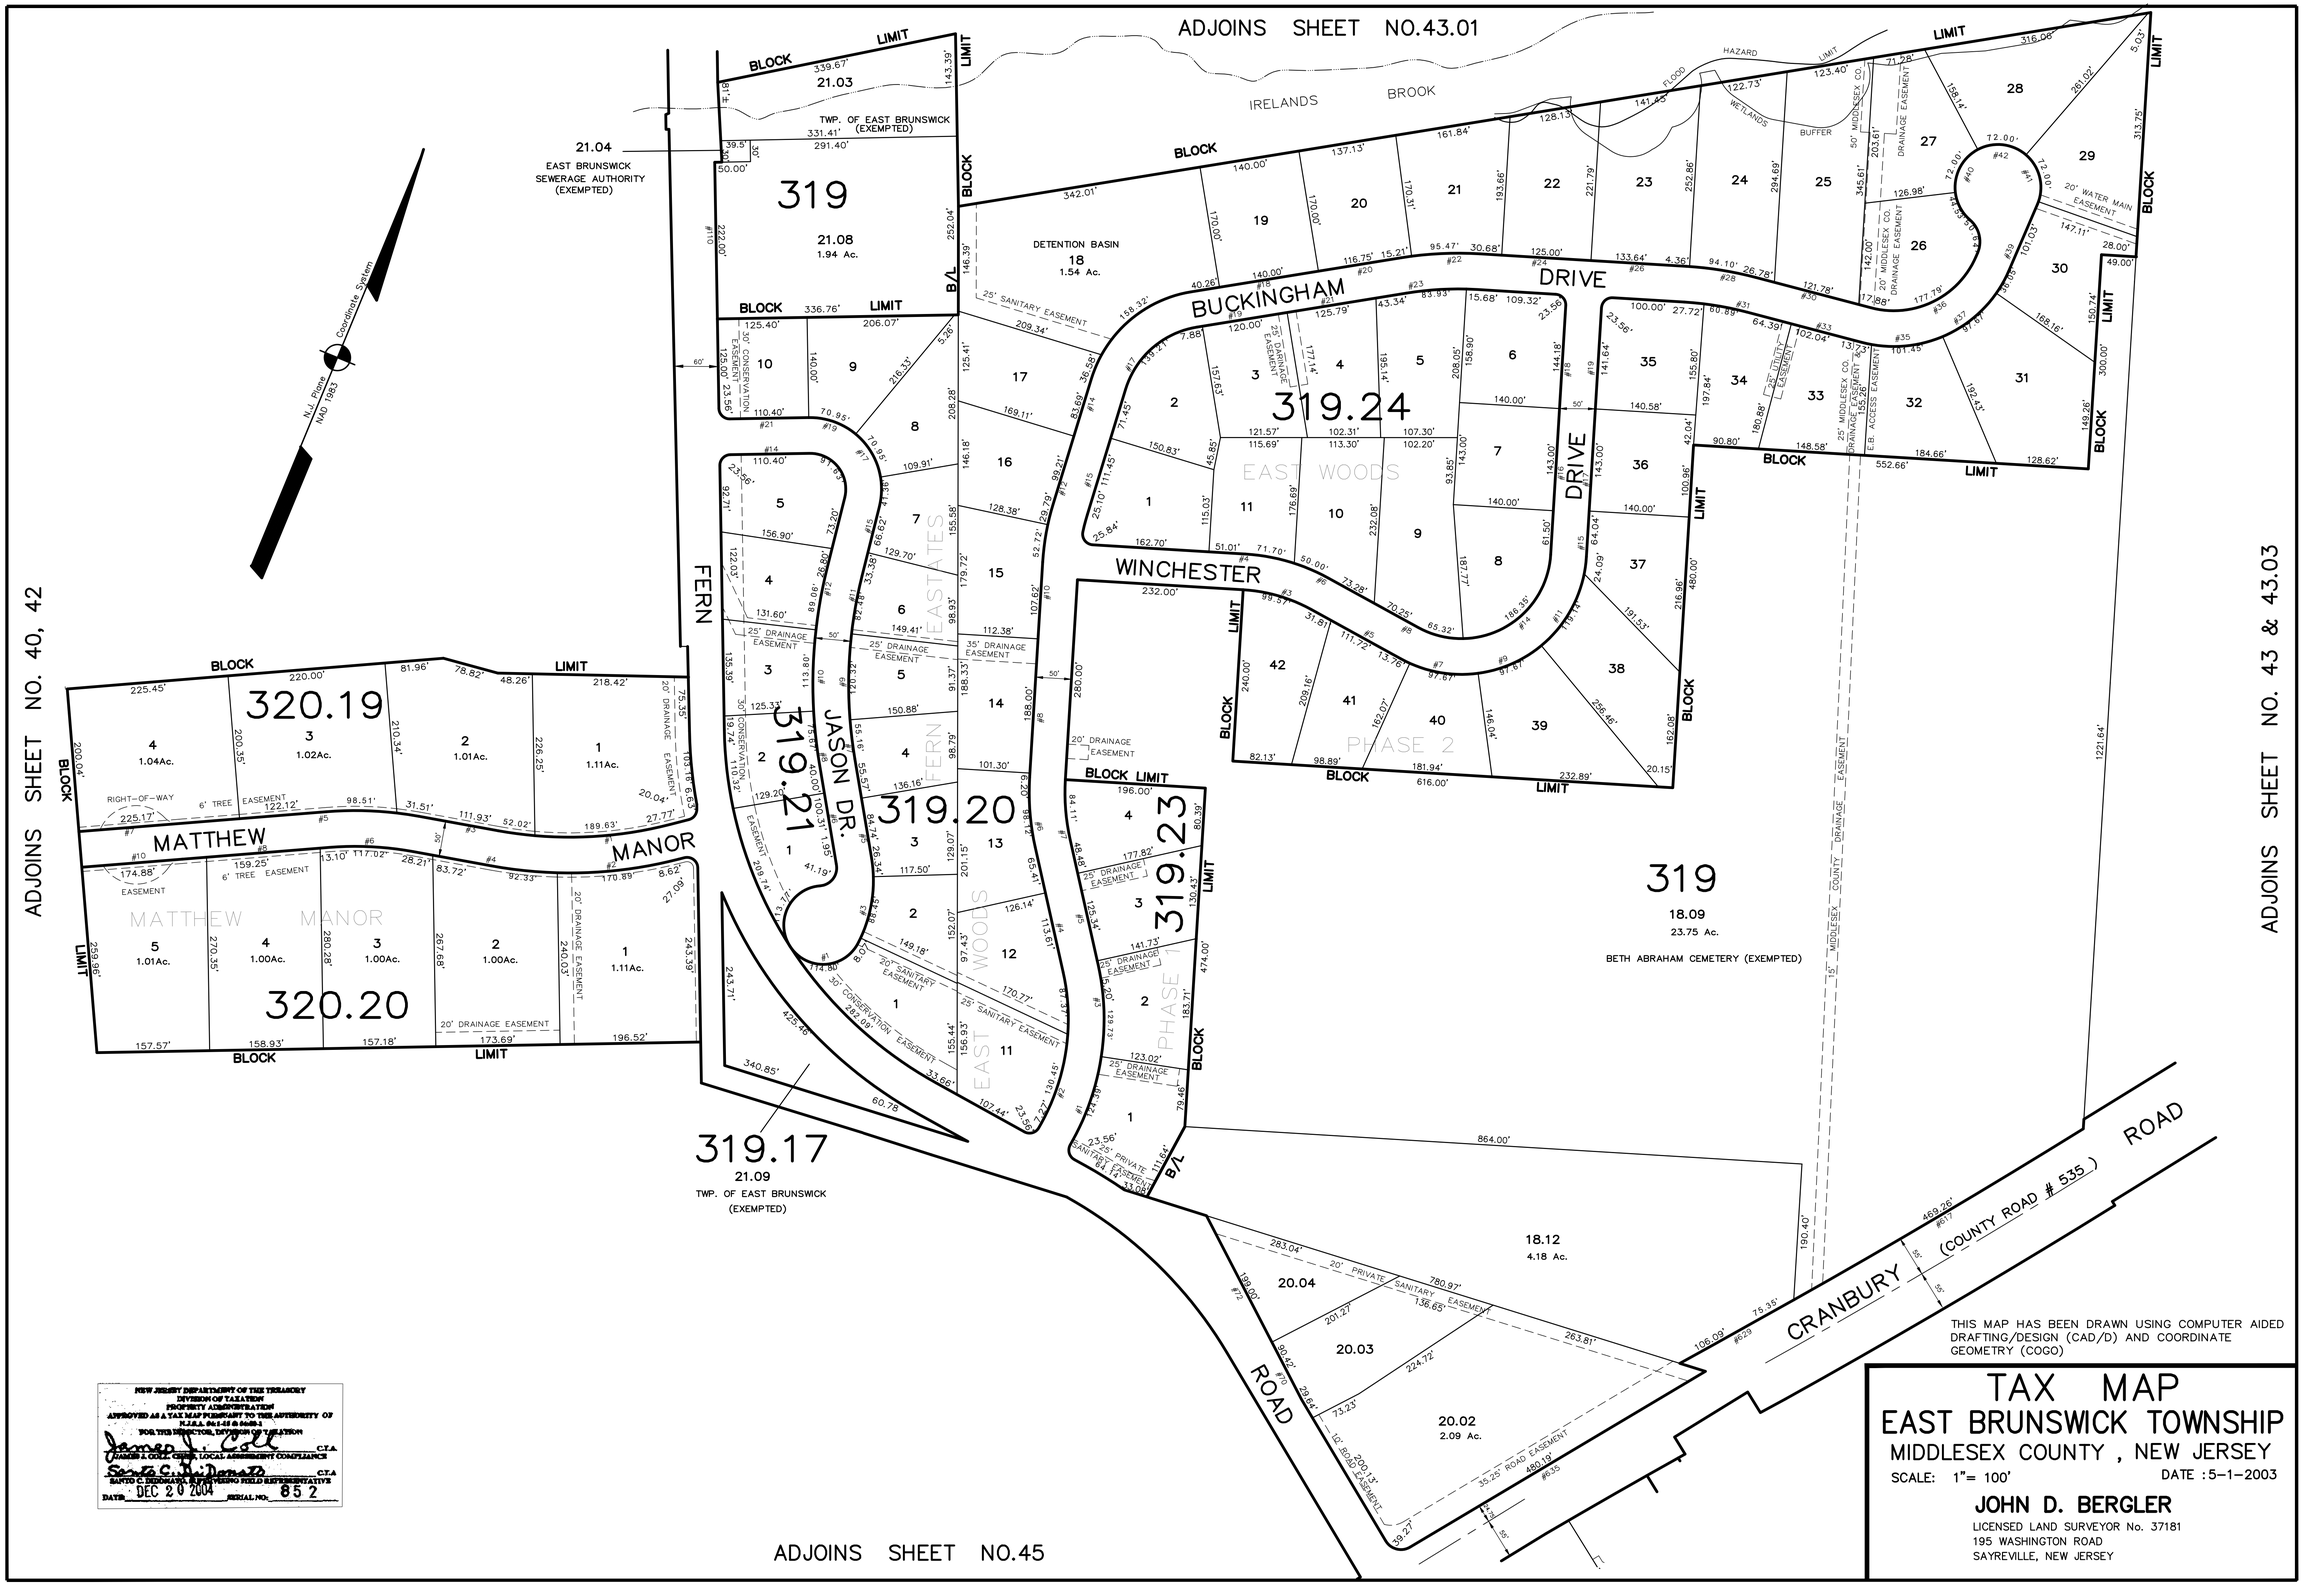
ADJOINS SHEET NO.43.01
ADJOINS SHEET NO. 40, 42
ADJOINS SHEET NO. 43 & 43.03
ADJOINS SHEET NO.45
IRELANDS BROOK
BUCKINGHAM DRIVE
WINCHESTER DRIVE
FERN
JASON DR.
MATTHEW MANOR
CRANBURY ROAD
(COUNTY ROAD # 535)
EAST WOODS
PHASE 2
PHASE 1
DETENTION BASIN
18
1.54 Ac.
319
21.08
1.94 Ac.
319.24
319.23
319.20
319.21
319.17
21.09
TWP. OF EAST BRUNSWICK (EXEMPTED)
21.04
EAST BRUNSWICK SEWERAGE AUTHORITY (EXEMPTED)
320.19
320.20
319
18.09
23.75 Ac.
BETH ABRAHAM CEMETERY (EXEMPTED)
18.12
4.18 Ac.
20.04
20.03
20.02
2.09 Ac.
N.J. Plane Coordinate System NAD 1983
THIS MAP HAS BEEN DRAWN USING COMPUTER AIDED DRAFTING/DESIGN (CAD/D) AND COORDINATE GEOMETRY (COGO)
TAX MAP
EAST BRUNSWICK TOWNSHIP
MIDDLESEX COUNTY , NEW JERSEY
SCALE: 1"= 100'
DATE :5-1-2003
JOHN D. BERGLER
LICENSED LAND SURVEYOR No. 37181
195 WASHINGTON ROAD
SAYREVILLE, NEW JERSEY
NEW JERSEY DEPARTMENT OF THE TREASURY
DIVISION OF TAXATION
PROPERTY ADMINISTRATION
APPROVED AS A TAX MAP PURSUANT TO THE AUTHORITY OF
FOR THE DIRECTOR, DIVISION OF TAXATION
JAMES J. COLL, C.T.A.
JAMES J. COLL, CHIEF, LOCAL ASSESSMENT COMPLIANCE
SANTO C. DIDONATO, C.T.A.
SANTO C. DIDONATO, SUPERVISING FIELD REPRESENTATIVE
DATE: DEC 20 2004
SERIAL NO. 852